Front Elevation

Rear Elevation

UNIT 1
2 BED
KILWARDBY HOUSE
6-8 KILWARDBY LANE – ASHBY DE LA ZOUCH - LEICESTERSHIRE

DAVID GRANGER
ARCHITECTURAL DESIGN LIMITED

LYCHGATE
Realising Dreams

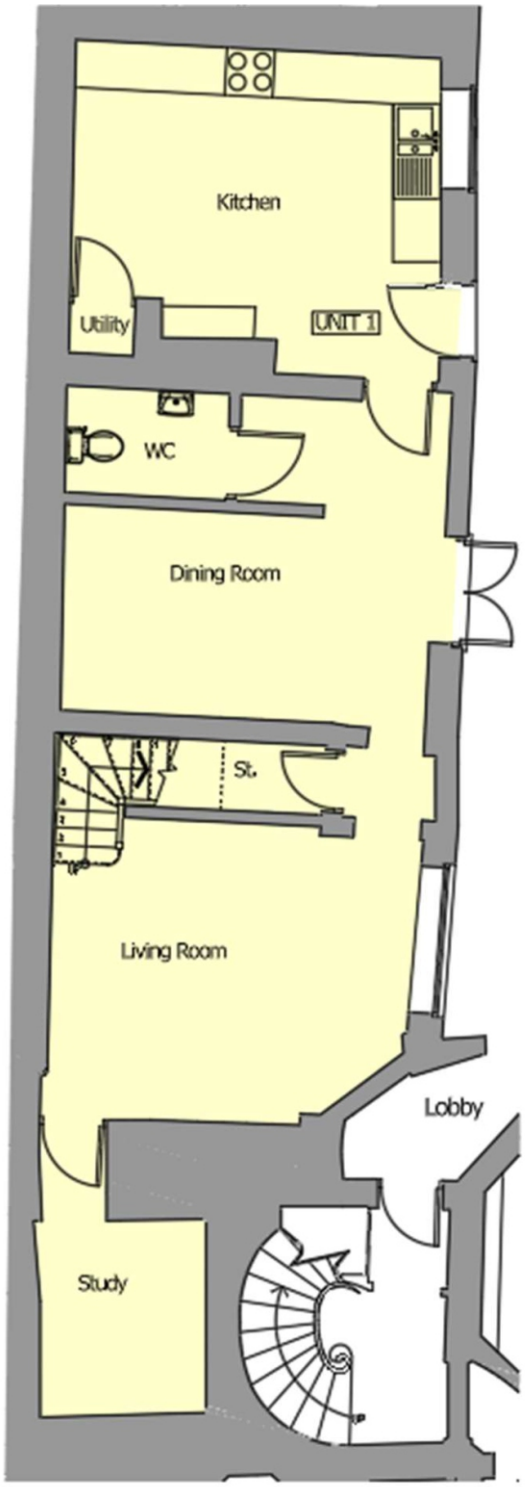

Ground Floor Plan

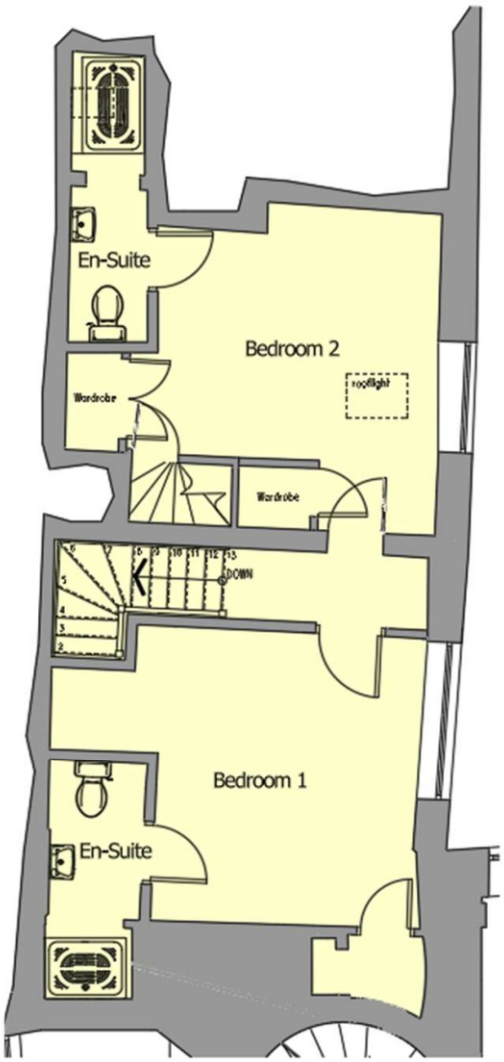

First Floor Plan

Living	15'0"	13'0"max
Dining	15'0"	13'0"max
Kitchen	15'0"	12'3"max
Bedroom 1	15'0"	15'0"max
Bedroom 2	15'0"	13'0"max

DAVID GRANGER
ARCHITECTURAL DESIGN LIMITED

UNIT 1
2 BED
KILWARDBY HOUSE
6-8 KILWARDBY LANE – ASHBY DE LA ZOUCH - LEICESTERSHIRE

LYCHGATE
Realising Dreams